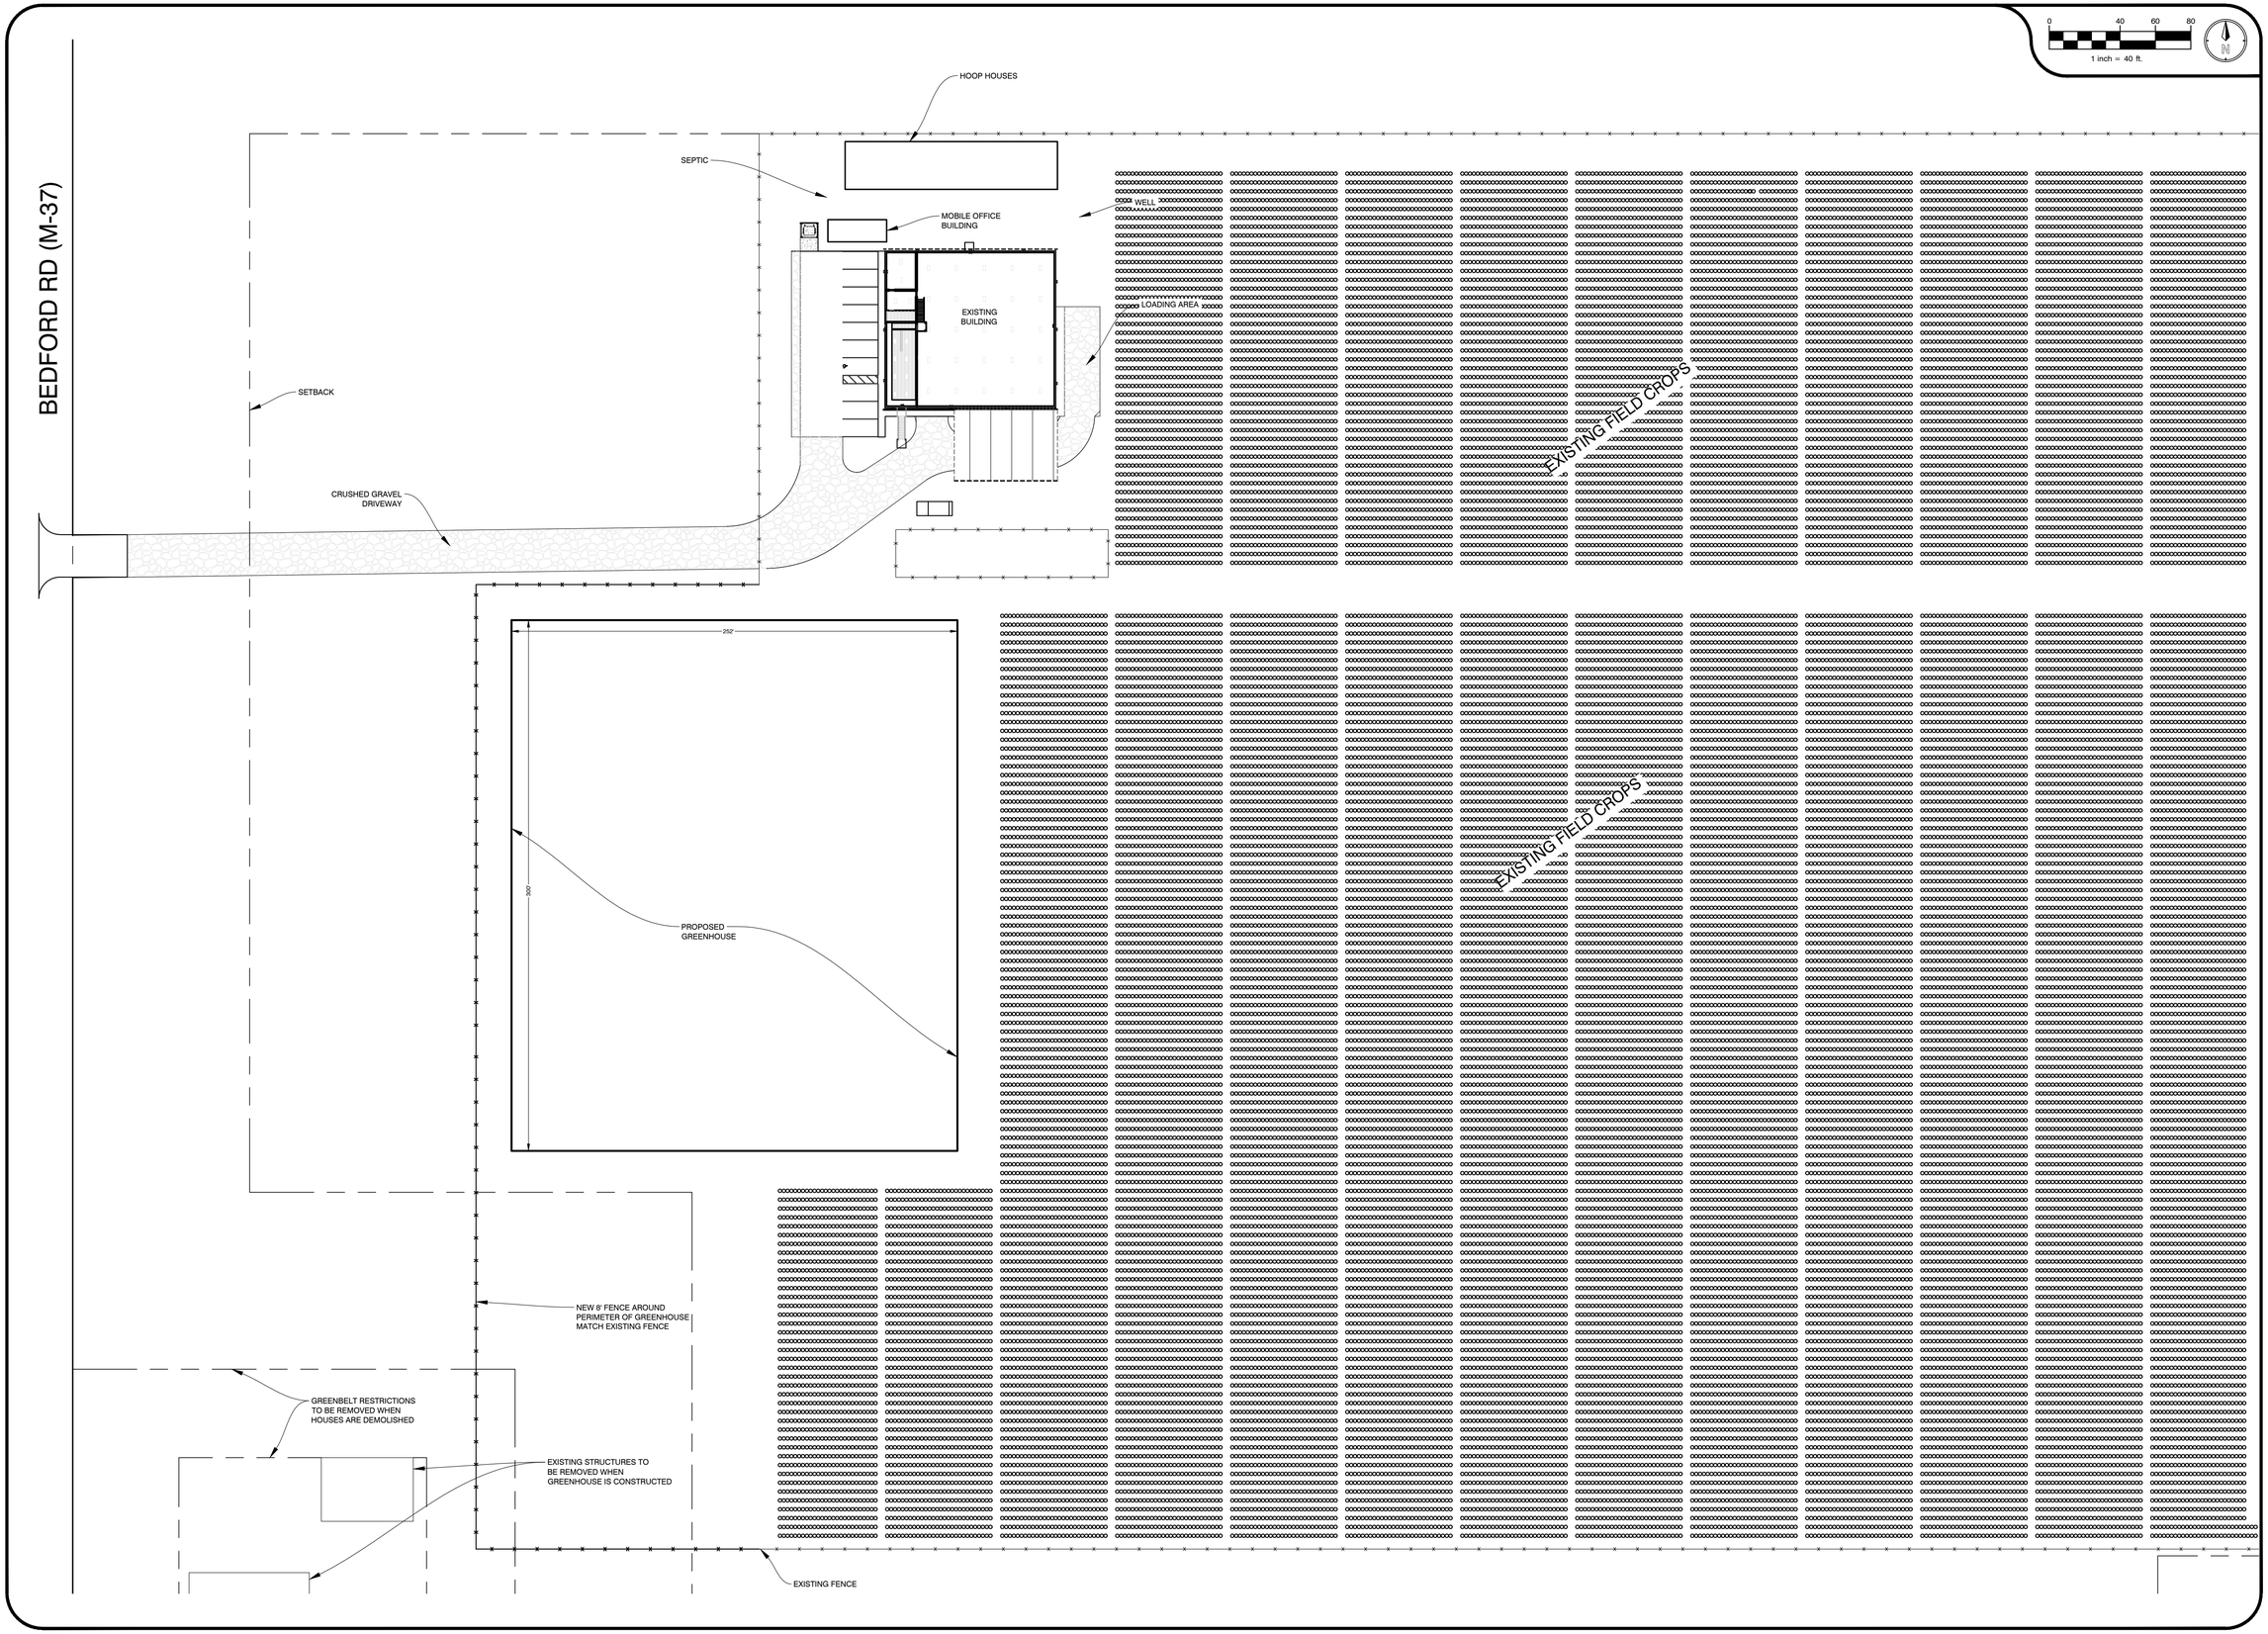

PLANS PREPARED BY:

AR ENGINEERING
CIVIL ENGINEERING & SURVEYING

MICHIGAN | INDIANA | ILLINOIS | OHIO
269.250.5991 PHONE | 866.569.0604 FAX
www.arengineeringllc.com

DRAWN:	BD
CHECKED:	ASR

ISSUED FOR:

No.		DATE	BY
0	CLIENT REVIEW	09/06/2023	ar
1	.	.	.
2	.	.	.
3	.	.	.
4	.	.	.

REPRODUCTION, COPYING OR OTHER USE OF THIS DRAWING WITHOUT WRITTEN CONSENT IS PROHIBITED © AR ENGINEERING - 2023

SHEET TITLE: PROPOSED GREENHOUSE PLAN
PROJECT: PAISLEY TREES EXPANSION
CLIENT: MAN-SIGN LLC
SITE ADDRESS: 21736 BEDFORD RD. BATTLE CREEK MI
SITE SECTION: SECTION 12, T11N, R11E

JOB NUMBER
23160001

DATE
09/06/2023

SHEET NUMBER
C1.1