7210

7210

HONEYDALE DRIVE

NORTHFIELD CTR. TWP. 3-6 1/2

RECEIVED
MAR 1 1974
SEYMOUR D. WEISS
& ASSOCIATES

CHAGRIN VALLEY ENGR.
SCAN DATE:
SCAN FILE: x \Nash Huts \Honeydale\
Sept Aug 1971
JOB #: 1974-6

DRAWN BY BERNARD C. DAVIS SEPT. 2, 1971.

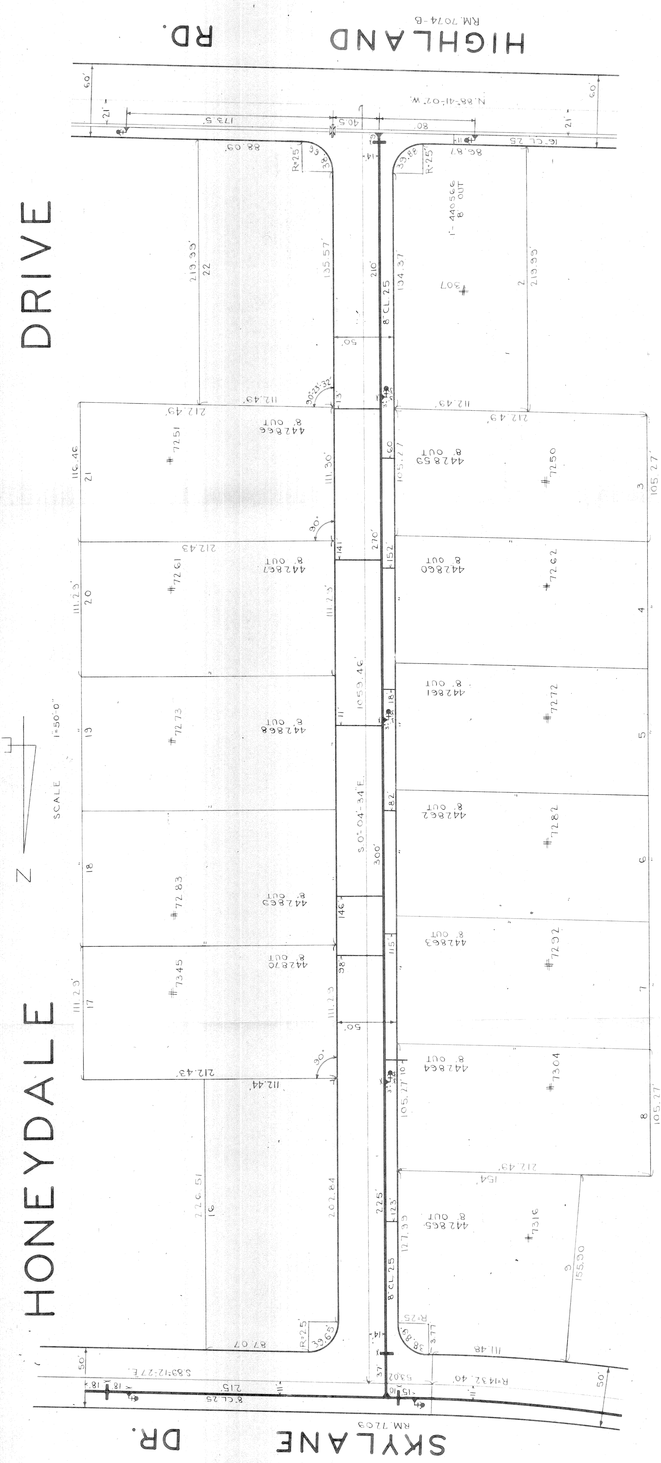


7210

7210