7147

SOUTHRIDGE ROAD

RECEIVED
MAR 1 1974
SEYMOUR D. WEISS
& ASSOCIATES

CHAGRIN VALLEY ENGR.
SCAN DATE:
SCAN FILE: North Hus. \ Southridge \
Sept Mar 1971
JOB #: OR068

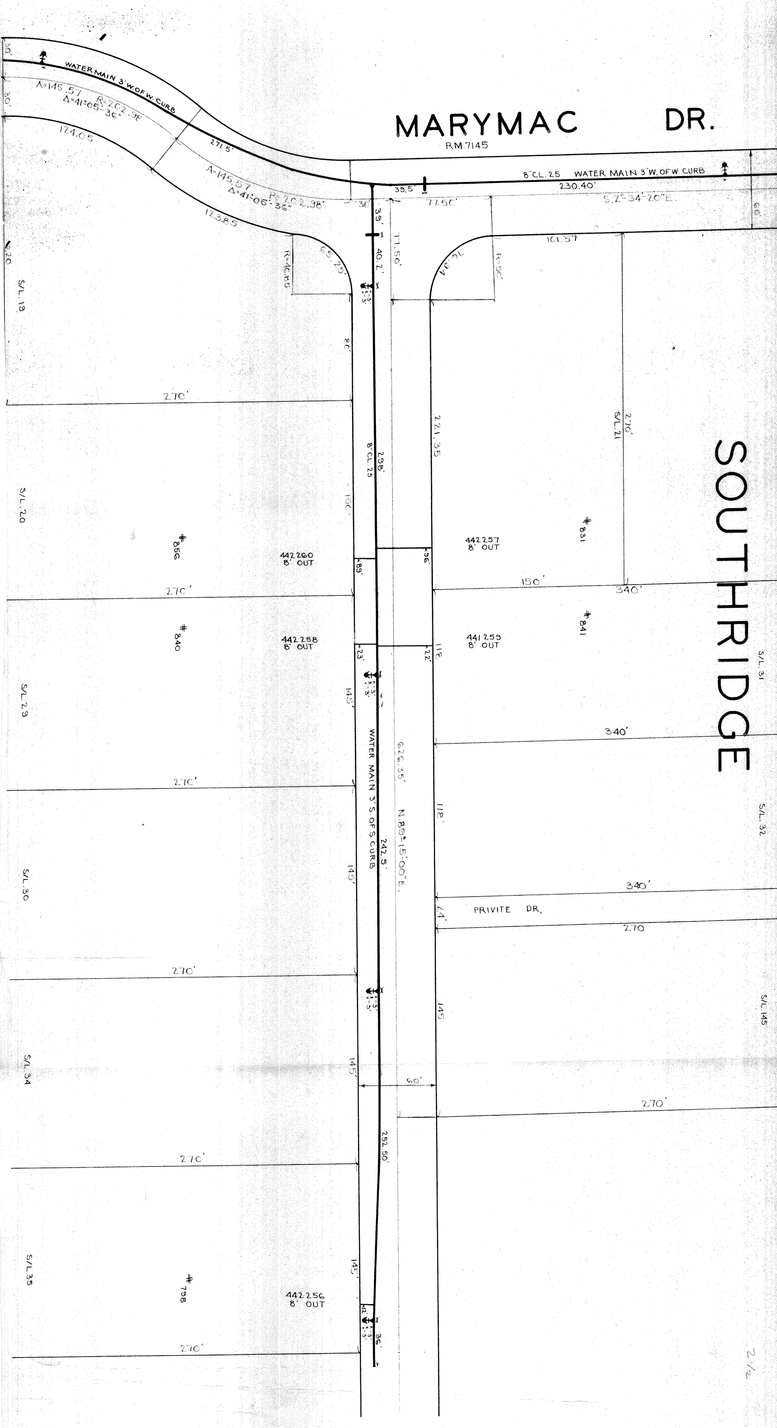

7147